OAKFORD VOLUNTEER BUSHFIRE BRIGADE (Oakford VBFB)

Floor Plan

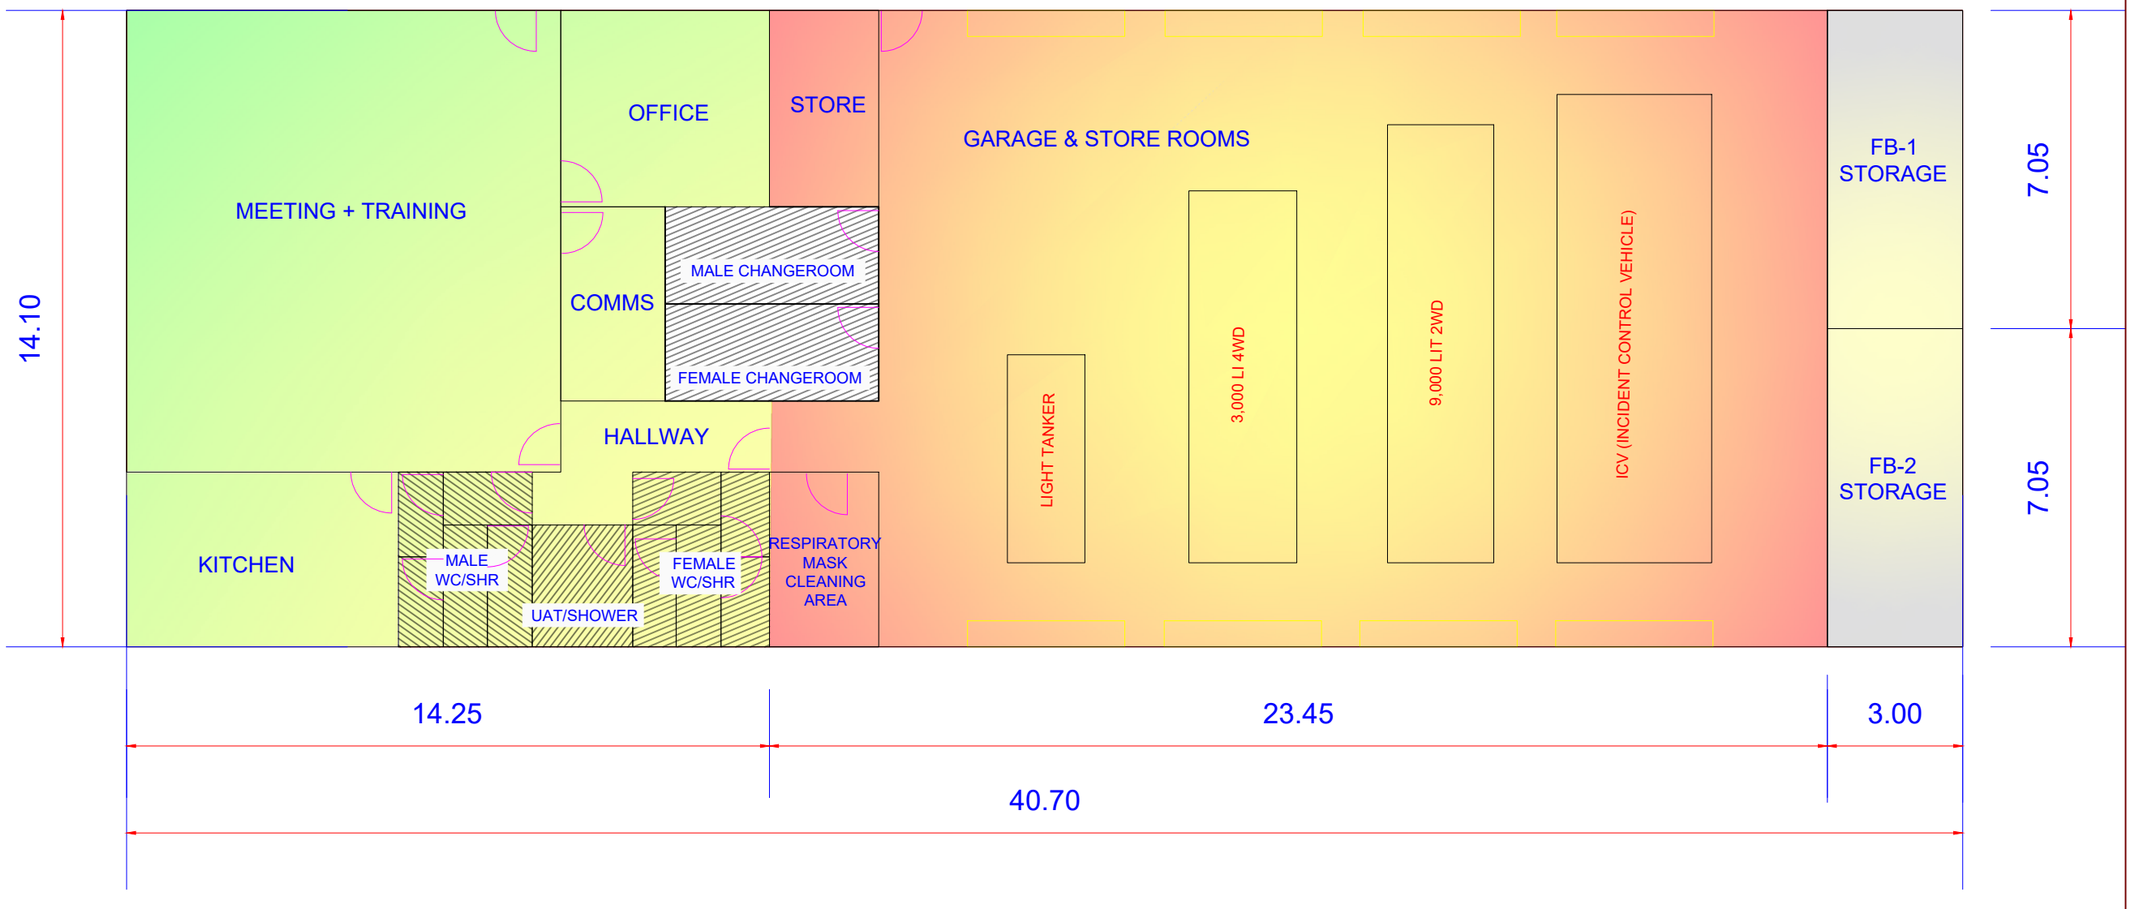

No	Date	Revision	By	Approved
4	17-06-2024	DA APPLICATION AMENDMENT	RS	KP
3	25-05-2024	DA APPLICATION AMENDMENT	RS	KP
2	04-09-2023	ISSUED FOR ENGINEERING TENDER	RS	KP
1	28-06-2023	ISSUED FOR INTERNAL CONSULTATION	RS	KP

AMENDMENTS

Scale: NTS
Datum: AHD MGA Zone 50

Shire of Serpentine Jarrahdale — Infrastructure and Design

THIS DRAWING REMAINS THE PROPERTY OF THE SHIRE OF SERPENTINE JARRAHDALE AND SHALL NOT BE RETAINED, COPIED, OR USED, WITHOUT WRITTEN APPROVAL FROM THE DIRECTOR ENGINEERING SERVICES

Drawn:	RS	04.09.2023	
Designed:	RS	04.09.2023	
Checked:			
Design Coordinator:			

Project: OAKFORD VOLUNTEER BUSHFIRE BRIGADE (Oakford VBFB)
Title: CONCEPT FLOOR PLAN

Synergy Ref:	
Trim No:	
Sheet No:	1 of 1
Revision No:	1
DWG No:	04-09-2023

INDICATIVE METAL CLAD OPTION

GOVERNMENT OF WESTERN AUSTRALIA

DFES

DEPARTMENT OF FIRE & EMERGENCY SERVICES

BUSHFIRE BRIGADE FACILITY - 4 BAY

AMENDMENTS

No	Date	Revision	By	Approved
4	17-06-2024	DA APPLICATION AMENDMENT	RS	KP
3	25-05-2024	DA APPLICATION AMENDMENT	RS	KP
2	04-09-2023	ISSUED FOR ENGINEERING TENDER	RS	KP
1	28-06-2023	ISSUED FOR INTERNAL CONSULTATION	RS	KP

Scale: NTS

Datum: AHD MGA Zone 50

Shire of Serpentine Jarrahdale — Infrastructure and Design

THIS DRAWING REMAINS THE PROPERTY OF THE SHIRE OF SERPENTINE JARRAHDALE AND SHALL NOT BE RETAINED, COPIED, OR USED, WITHOUT WRITTEN APPROVAL FROM THE DIRECTOR ENGINEERING SERVICES

Drawn:	RS	Date: 04.09.2023	Signed:
Designed:	RS	Date: 04.09.2023	Signed:
Checked:		Date:	Signed:

Design Coordinator: Signed:

Project: OAKFORD VOLUNTEER BUSHFIRE BRIGADE (Oakford VBFB)

Title: CONCEPT FLOOR PLAN

Synergy No:	
Trim No:	
Sheet No:	1 of 1
Revision No:	1
DWG No:	04-09-2023